


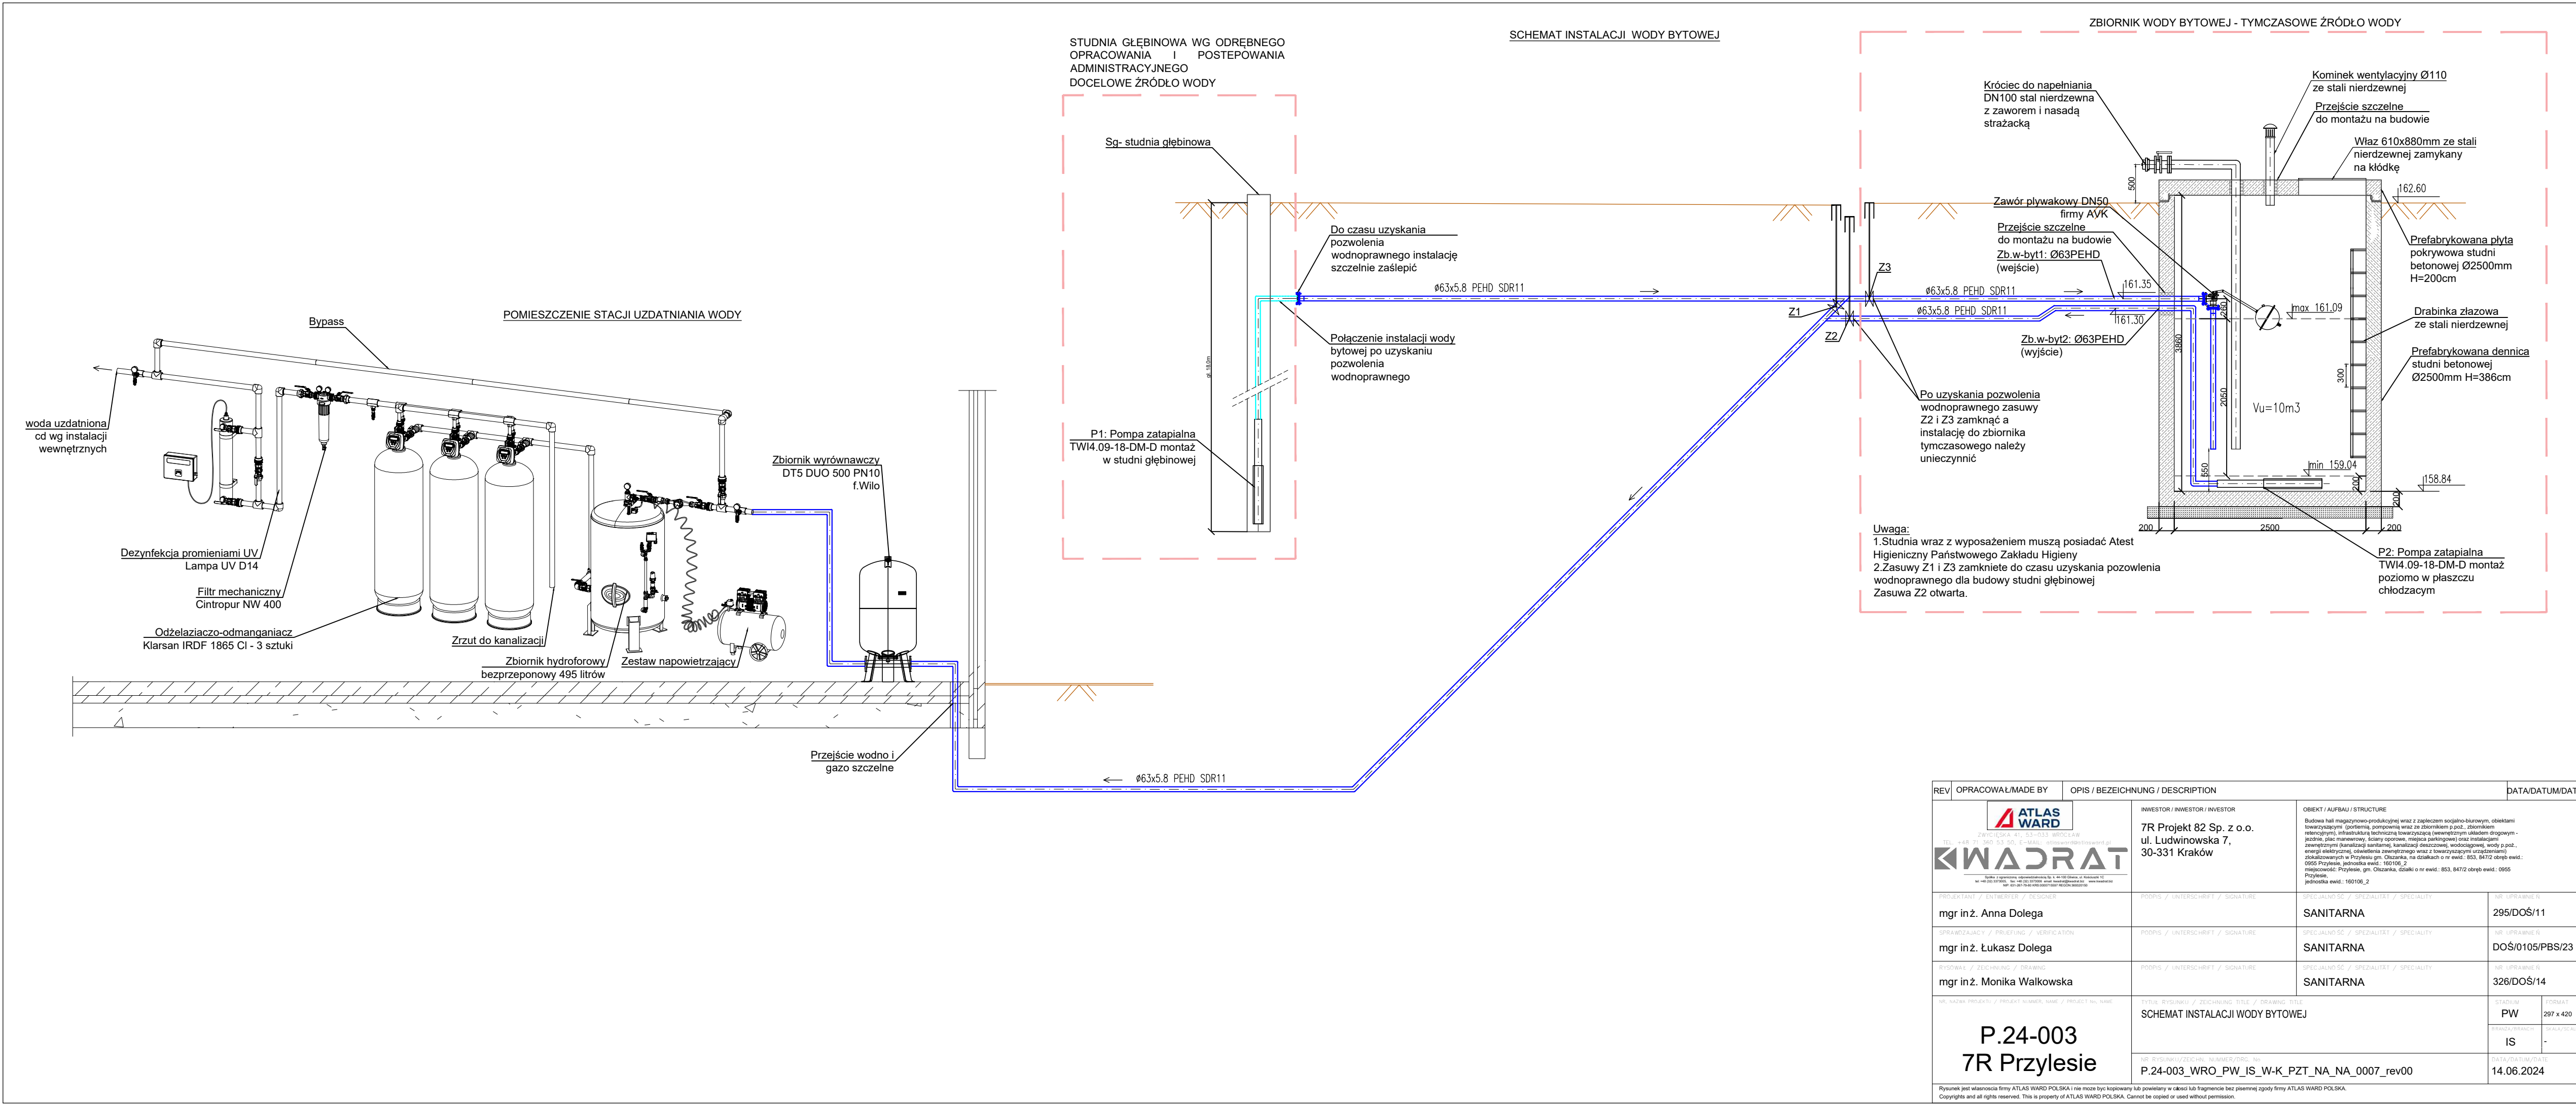

REV		OPRACOWAŁ/MADE BY	OPIS / BEZEICHNUNG / DESCRIPTION	DATA/DATUM/DATE
